CAUTION: IF THIS SHEET IS NOT 30"x42" IT IS A REDUCED PRINT

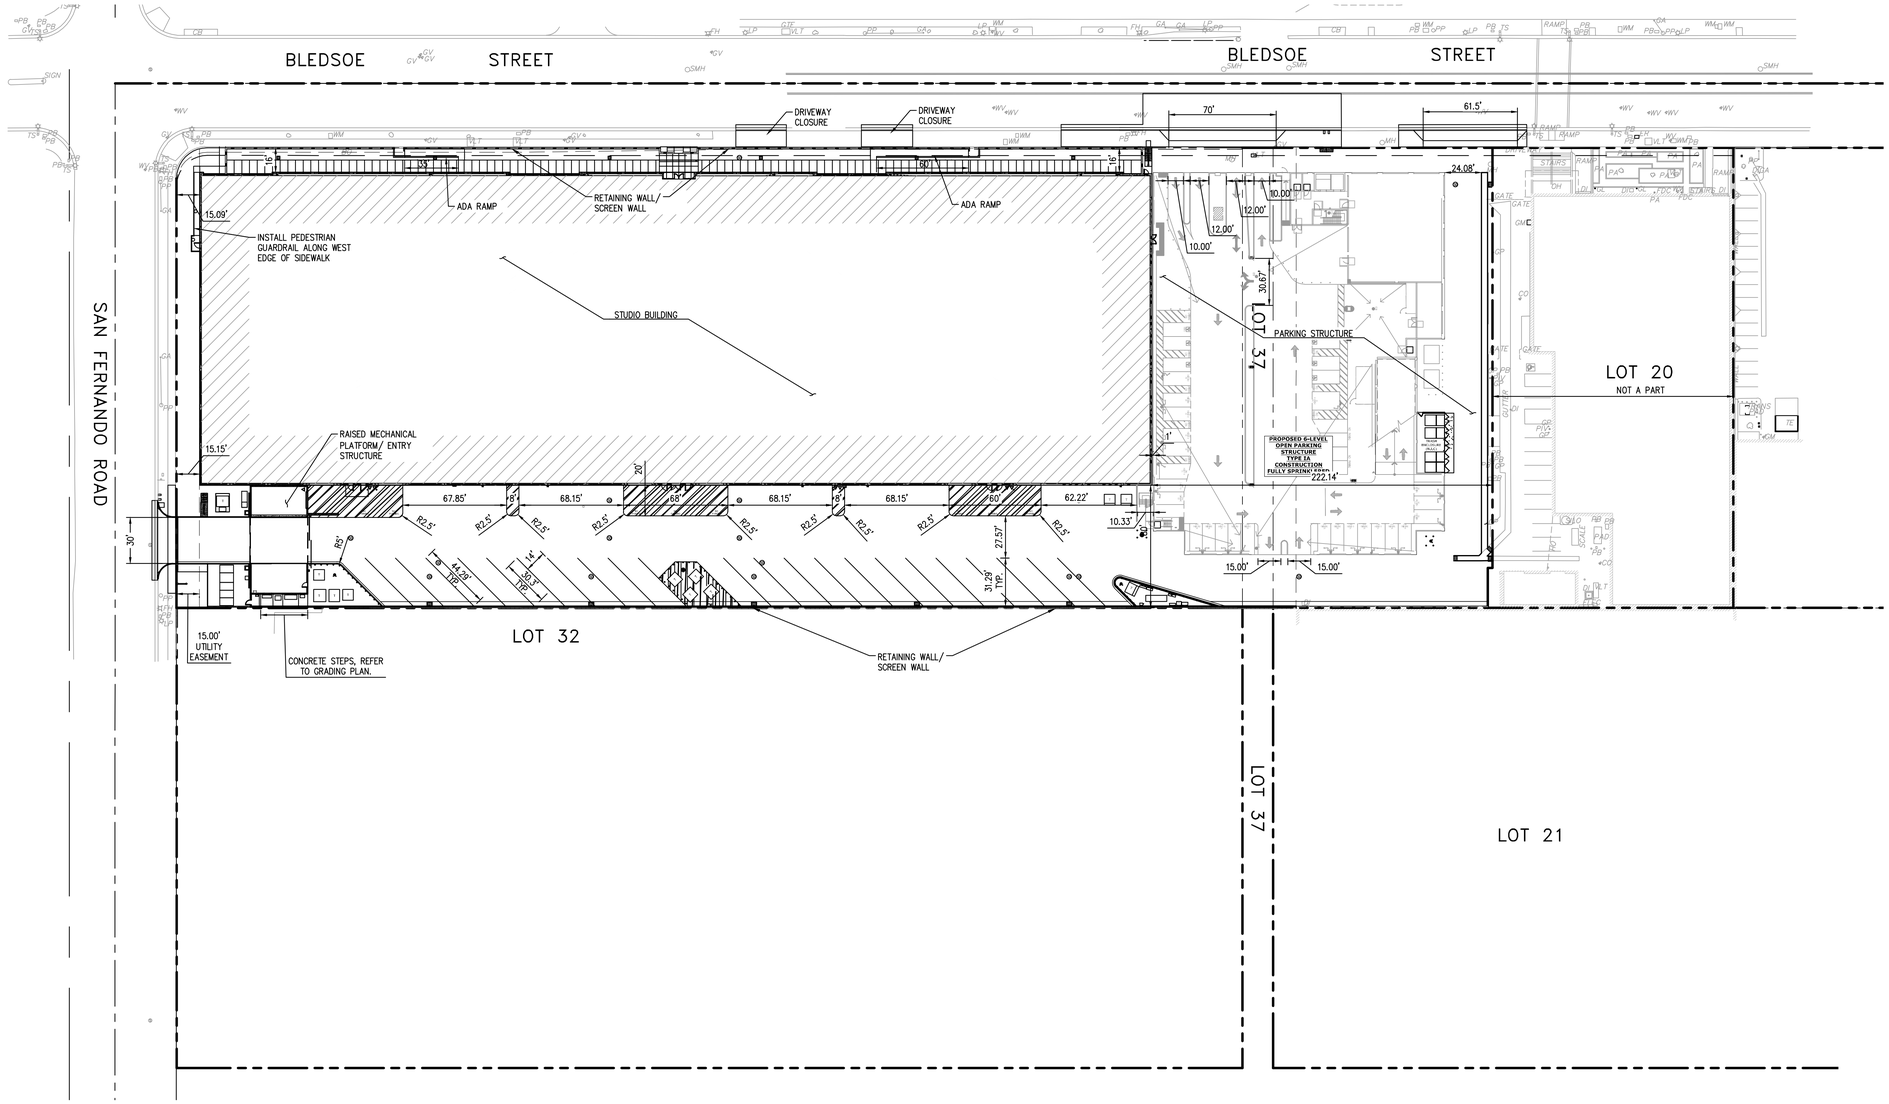

GRAPHIC SCALE
20 0 10 20 40 80
(IN FEET)
1 inch = 40 ft.

811 Know what's below. Call before you dig.

RA SMITH ASSUMES NO RESPONSIBILITY FOR DAMAGES, LIABILITY OR COSTS RESULTING FROM CHANGES OR ALTERATIONS MADE TO THIS PLAN WITHOUT THE EXPRESSED WRITTEN CONSENT OF RA SMITH.

THE LOCATIONS OF EXISTING UTILITY INSTALLATIONS AS SHOWN ON THIS PLAN ARE APPROXIMATE. THERE MAY BE OTHER UNDERGROUND UTILITY INSTALLATIONS WITHIN THE PROJECT AREA THAT ARE NOT SHOWN.

WDID NO.: PENDING

raSmith
CREATIVITY BEYOND ENGINEERING
8881 Research Drive
Irvine, CA 92618-4236
(949) 872-2378
rasmith.com

© COPYRIGHT 2022
R.A. Smith, Inc.

DATE: 01/04/22
SCALE: 1" = 40'
JOB NO. 3180554
PROJECT MANAGER: ERIC ROBLES, P.E.

XEBEC SYLMAR STUDIOS CORE AND SHELL

15200 BLEDSOE STREET
SYLMAR, CALIFORNIA 91342

PROJECT SITE PLAN

DATE	REMARKS

DATE	REMARKS

PA / PM:	EAR
DRAWN BY:	AJS
JOB NO.:	RAS:3180554

SHEET
1 OF 1

THESE DRAWINGS AND SPECIFICATIONS ARE THE PROPERTY AND COPYRIGHT OF WARE MALCOMB AND SHALL NOT BE USED ON ANY OTHER WORK EXCEPT BY AGREEMENT WITH WARE MALCOMB. WRITTEN DIMENSIONS SHALL TAKE PRECEDENCE OVER SCALED DIMENSIONS AND SHALL BE VERIFIED ON THE JOB SITE. ANY DISCREPANCY SHALL BE BROUGHT TO THE NOTICE OF WARE MALCOMB PRIOR TO THE COMMENCEMENT OF ANY WORK.

Q:\3180554\Dwg\Exhibits\Transportation Exhibit.dwg

Tue, 04 Jan 2022